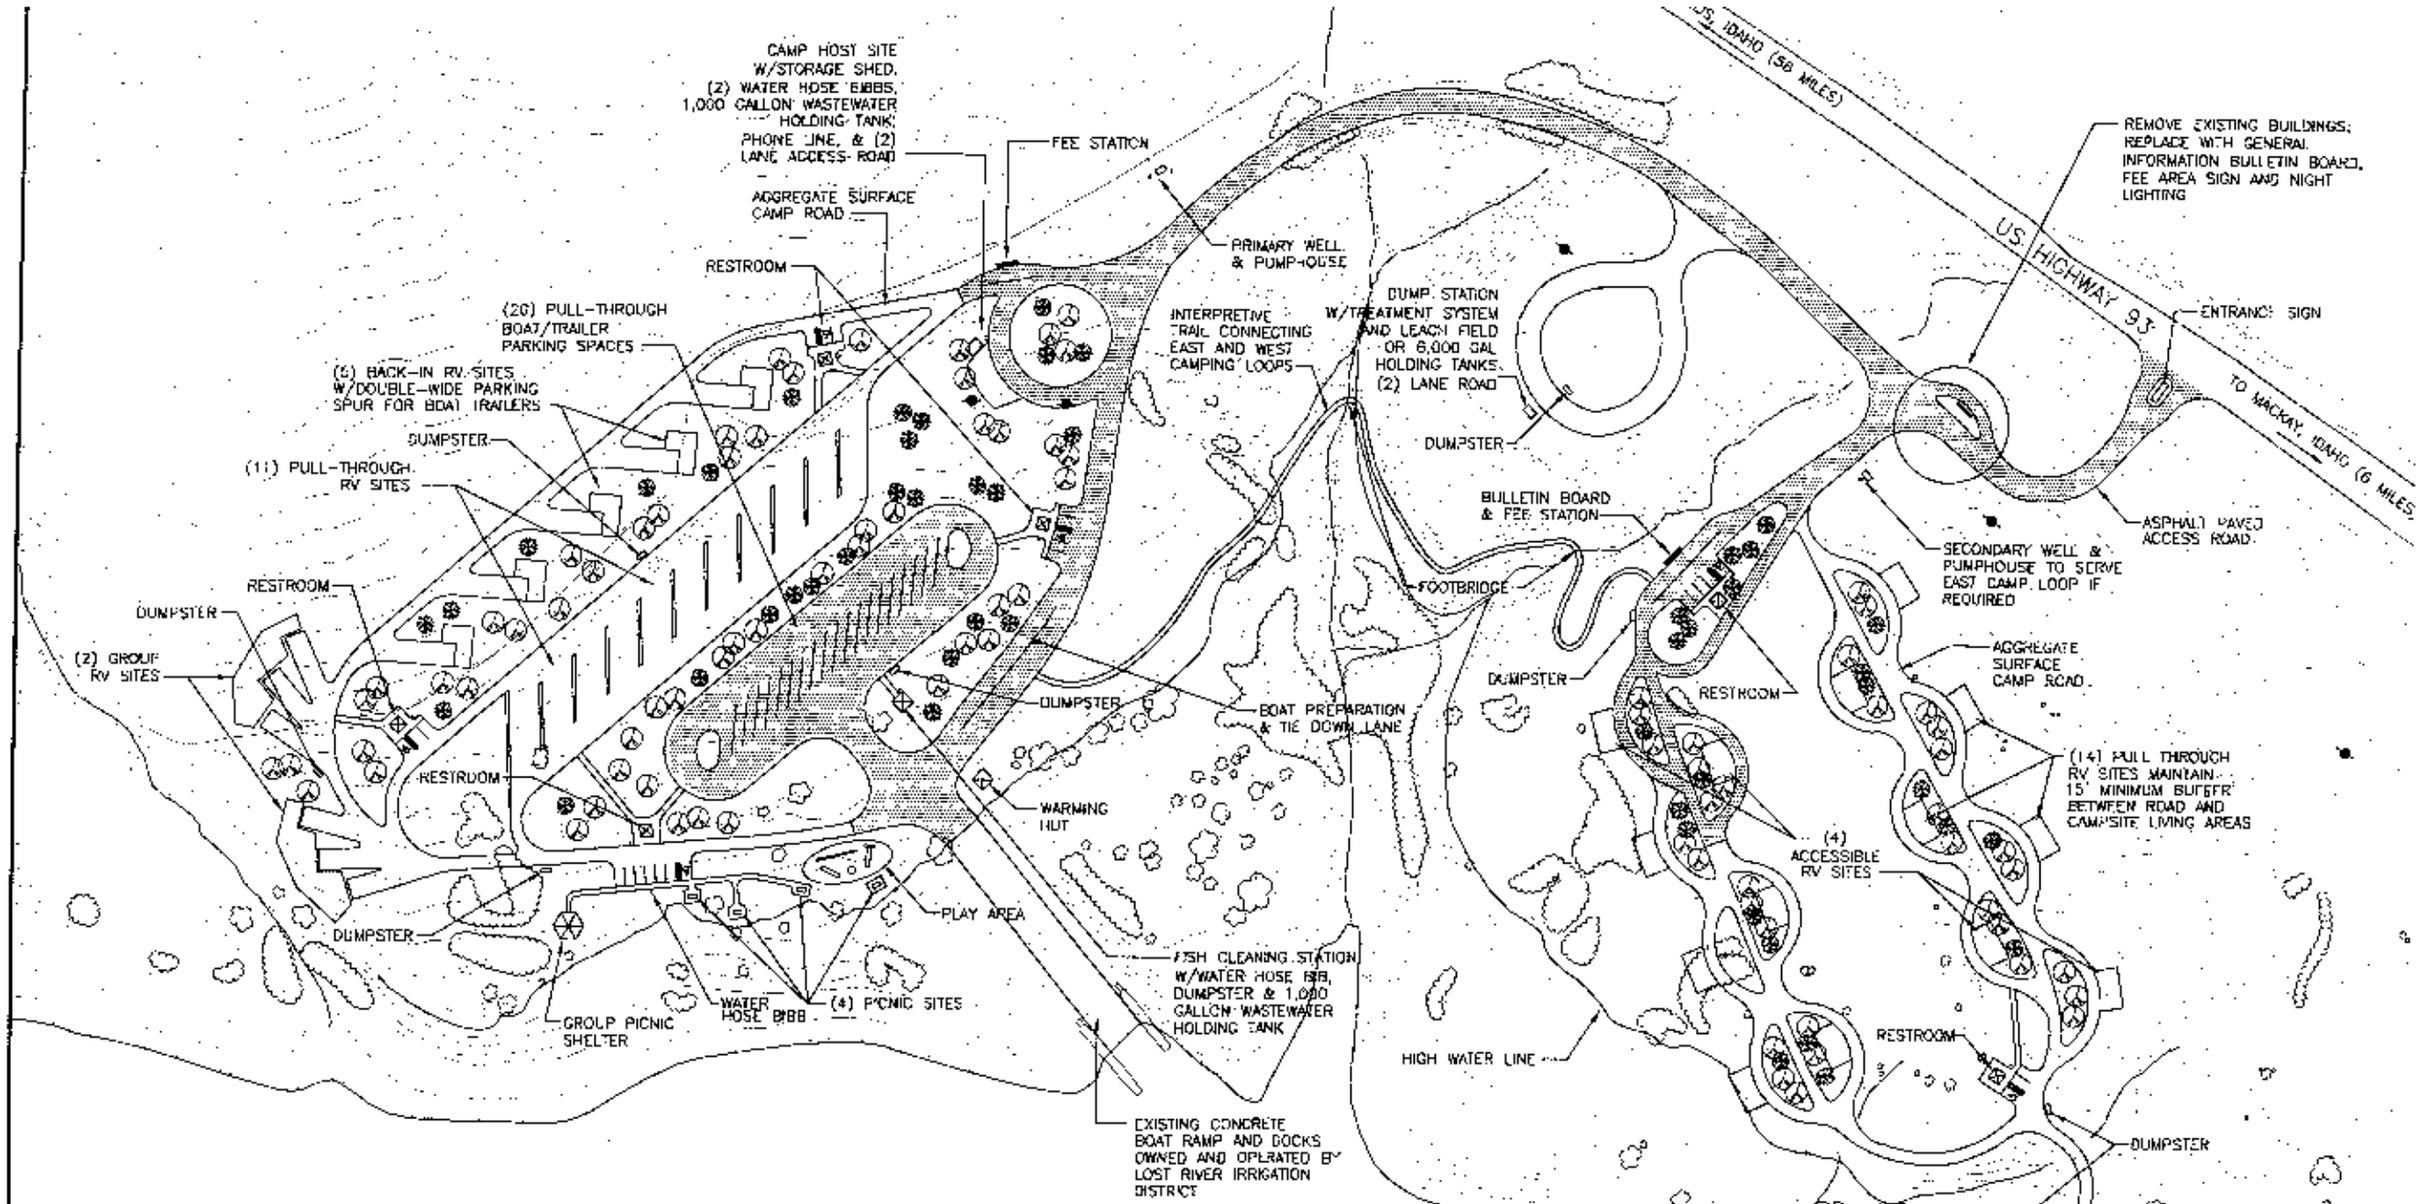

GENERAL NOTES

1. NO FACILITY DEVELOPMENT SHOULD OCCUR BELOW THE HIGH WATER LINE.
2. OVERHEAD ELECTRIC POWER IS AVAILABLE ON SITE. THE SYSTEM WILL BE UPGRADED TO PROVIDE UNDERGROUND POWER TO THE ENTRANCE AREA, RESTROOMS, DUMP STATION, FISH CLEANING STATION, HOST SITE, GROUP PICNIC SHELTER AND EACH RV CAMPSITE.
3. ALL RESTROOMS ARE VAULT TOILETS WITHOUT PLUMBING. BUILDINGS SHALL BE ORIENTED FOR SOUTHERN EXPOSURE OF VENT STACKS. WATER HOSE BIBBS AND NIGHT LIGHTING SHALL BE PROVIDED AT
5. ALL FACILITIES SHALL BE DESIGNED TO MEET CURRENT ADA STANDARDS UTILIZING UNIVERSAL DESIGN PRINCIPLES.
6. DROUGHT TOLERANT TREES AND SHRUBS SHALL BE PLANTED THROUGHOUT THE SITE TO PROVIDE SHADE AND SCREENING.
7. AN IRRIGATION SYSTEM WILL BE INSTALLED TO PROVIDE WATER FOR ALL NEW PLANT MATERIAL.
8. A WATER HOSE BIBB SHALL BE PROVIDED AT EACH RV CAMPSITE AND RESTROOM, AND

LEGEND

INDEX CONTOUR		EXISTING TREE	
INTERMEDIATE CONTOUR		PROPOSED TREE	
INTERMITTENT WATER		ASHPHALT PAVING	
UTILITY POLE		AGGREGATE SURFACE	